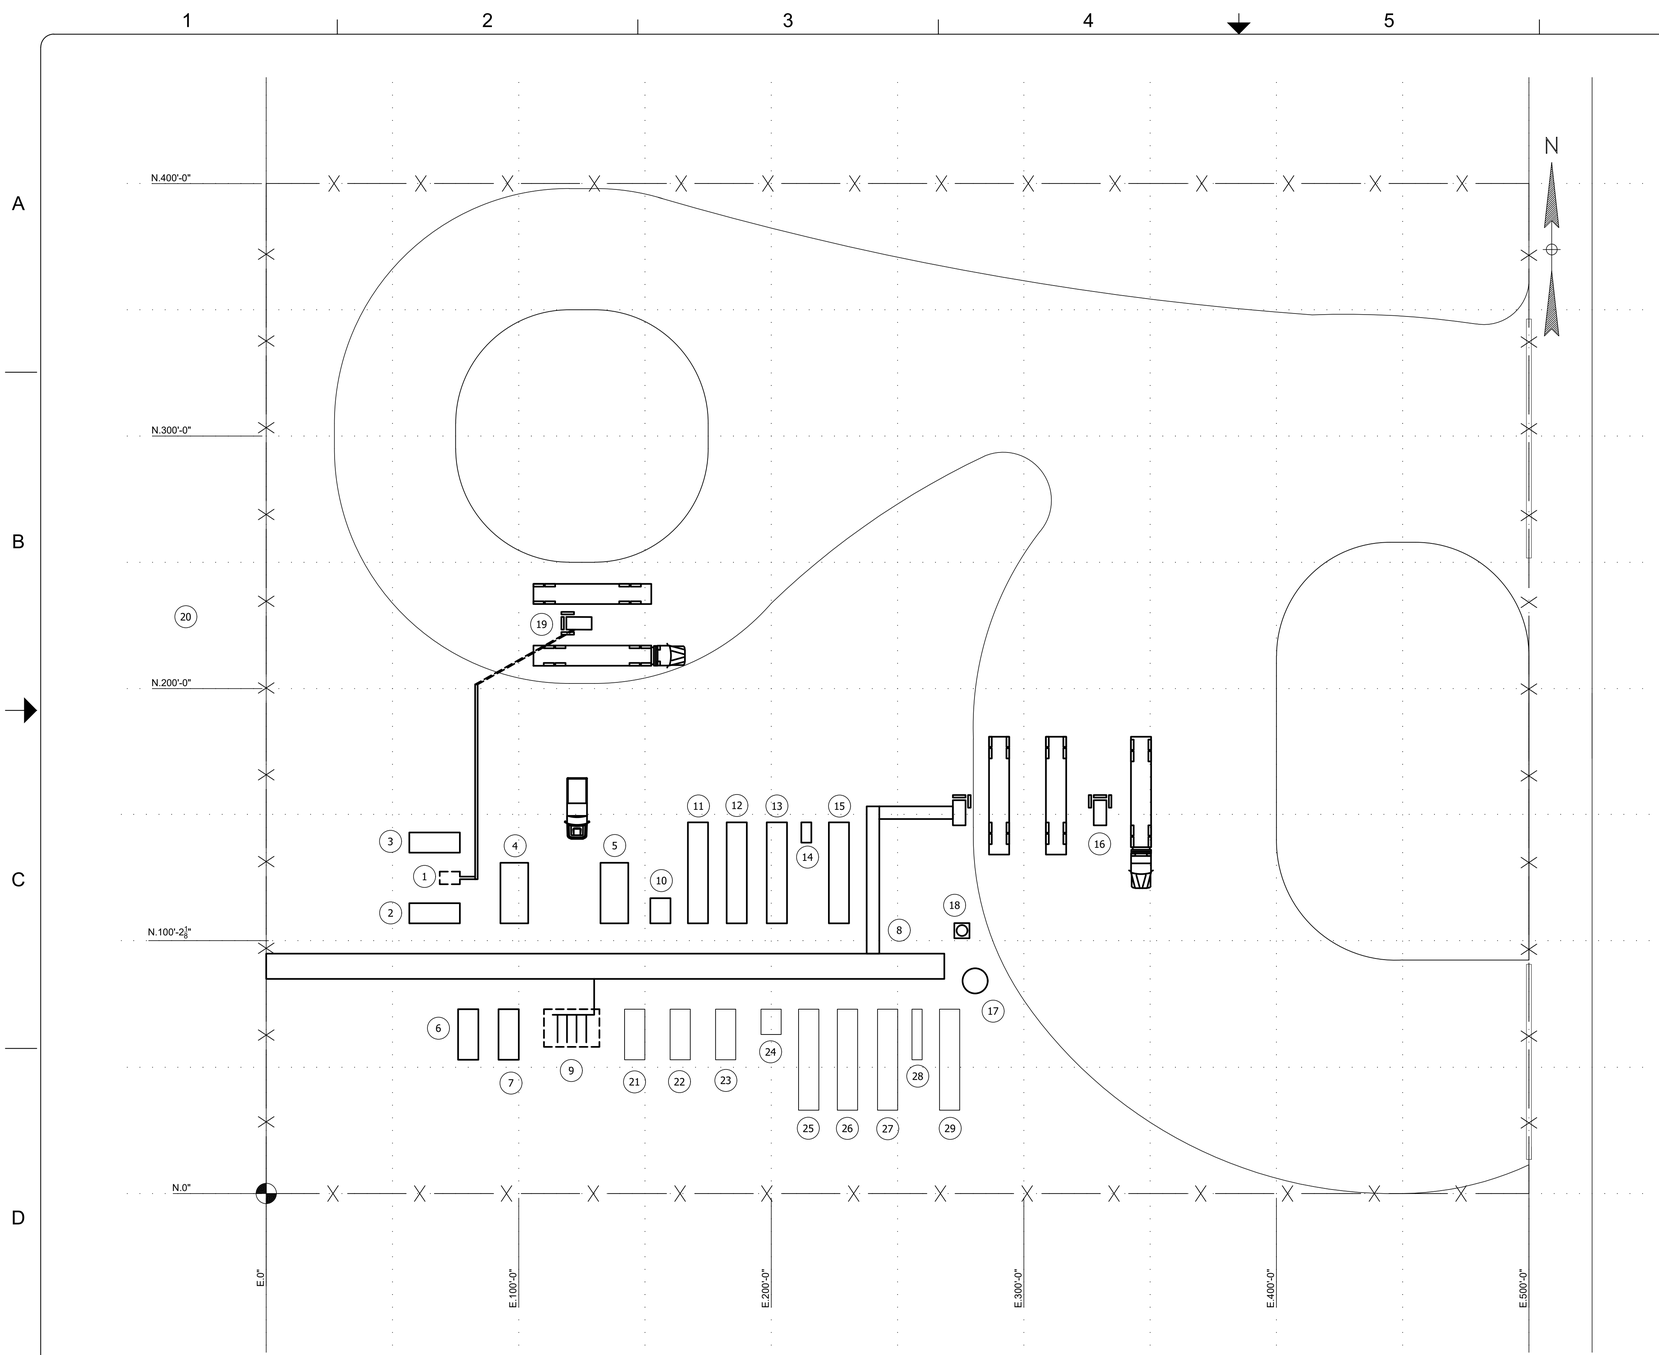


EQUIPMENT / BUILDING LIST

NO.	TAG	EQUIPMENT DESCRIPTION
1		LET DOWN AREA
2		GEN SET 1
3		GEN SET 2
4		SWITCHGEAR
5		OFFICE/PDC/STORAGE
6		BATTERY
7		BATTERY
8		PIPE RACK & CABLE TRAY
9		INLET RISERS AND METERING AREA
10	SK-3100	DEHYDROGENATION PACKAGE
11		PROCESS BUILDING 1
12		PROCESS BUILDING 2
13		PROCESS BUILDING 3
14		PSA SKID
15		COMPRESSOR BUILDING
16		PRODUCT METERING, TICKETING AND TRUCK LOADING BAYS 1-3
17	TK-5210	DRAIN TANK
18		VENT STACK
19		FUEL GAS UNLOADING TRUCK BAYS 1-2
20		SOLAR FARM
21		FUTURE TWO-PHASE SEPARATOR
22		FUTURE INLET COMPRESSION
23		FUTURE AMINE CONTACTOR
24		FUTURE DEHYDROGENATION PACKAGE
25		FUTURE PROCESS BUILIDING
26		FUTURE PROCESS BUILIDING
27		FUTURE PROCESS BUILIDING
28		FUTURE PSA SKID
29		FUTURE COMPRESSOR BUILDING

REV	PROJ. NO.	DATE MM/DD/YY	DWN BY	CHKD BY	ENG. APP	DESCRIPTION

PLOTTED BY:
PLOT DATE:

GENERAL NOTES

ENGINEERING STAMP

CLIENT

DESERT MOUNTAIN ENERGY CORP.

PROJECT NO.

TITLE

DESERT MOUNTAIN ENERGY

MCCAULEY PROCESSING PLANT
NAVAJO COUNTY, AZ
PLOT PLAN

CLIENT DWG. No. ---

SIGIT DWG. No.

SCALE 1" = 350'-0"

REVISION NO. A